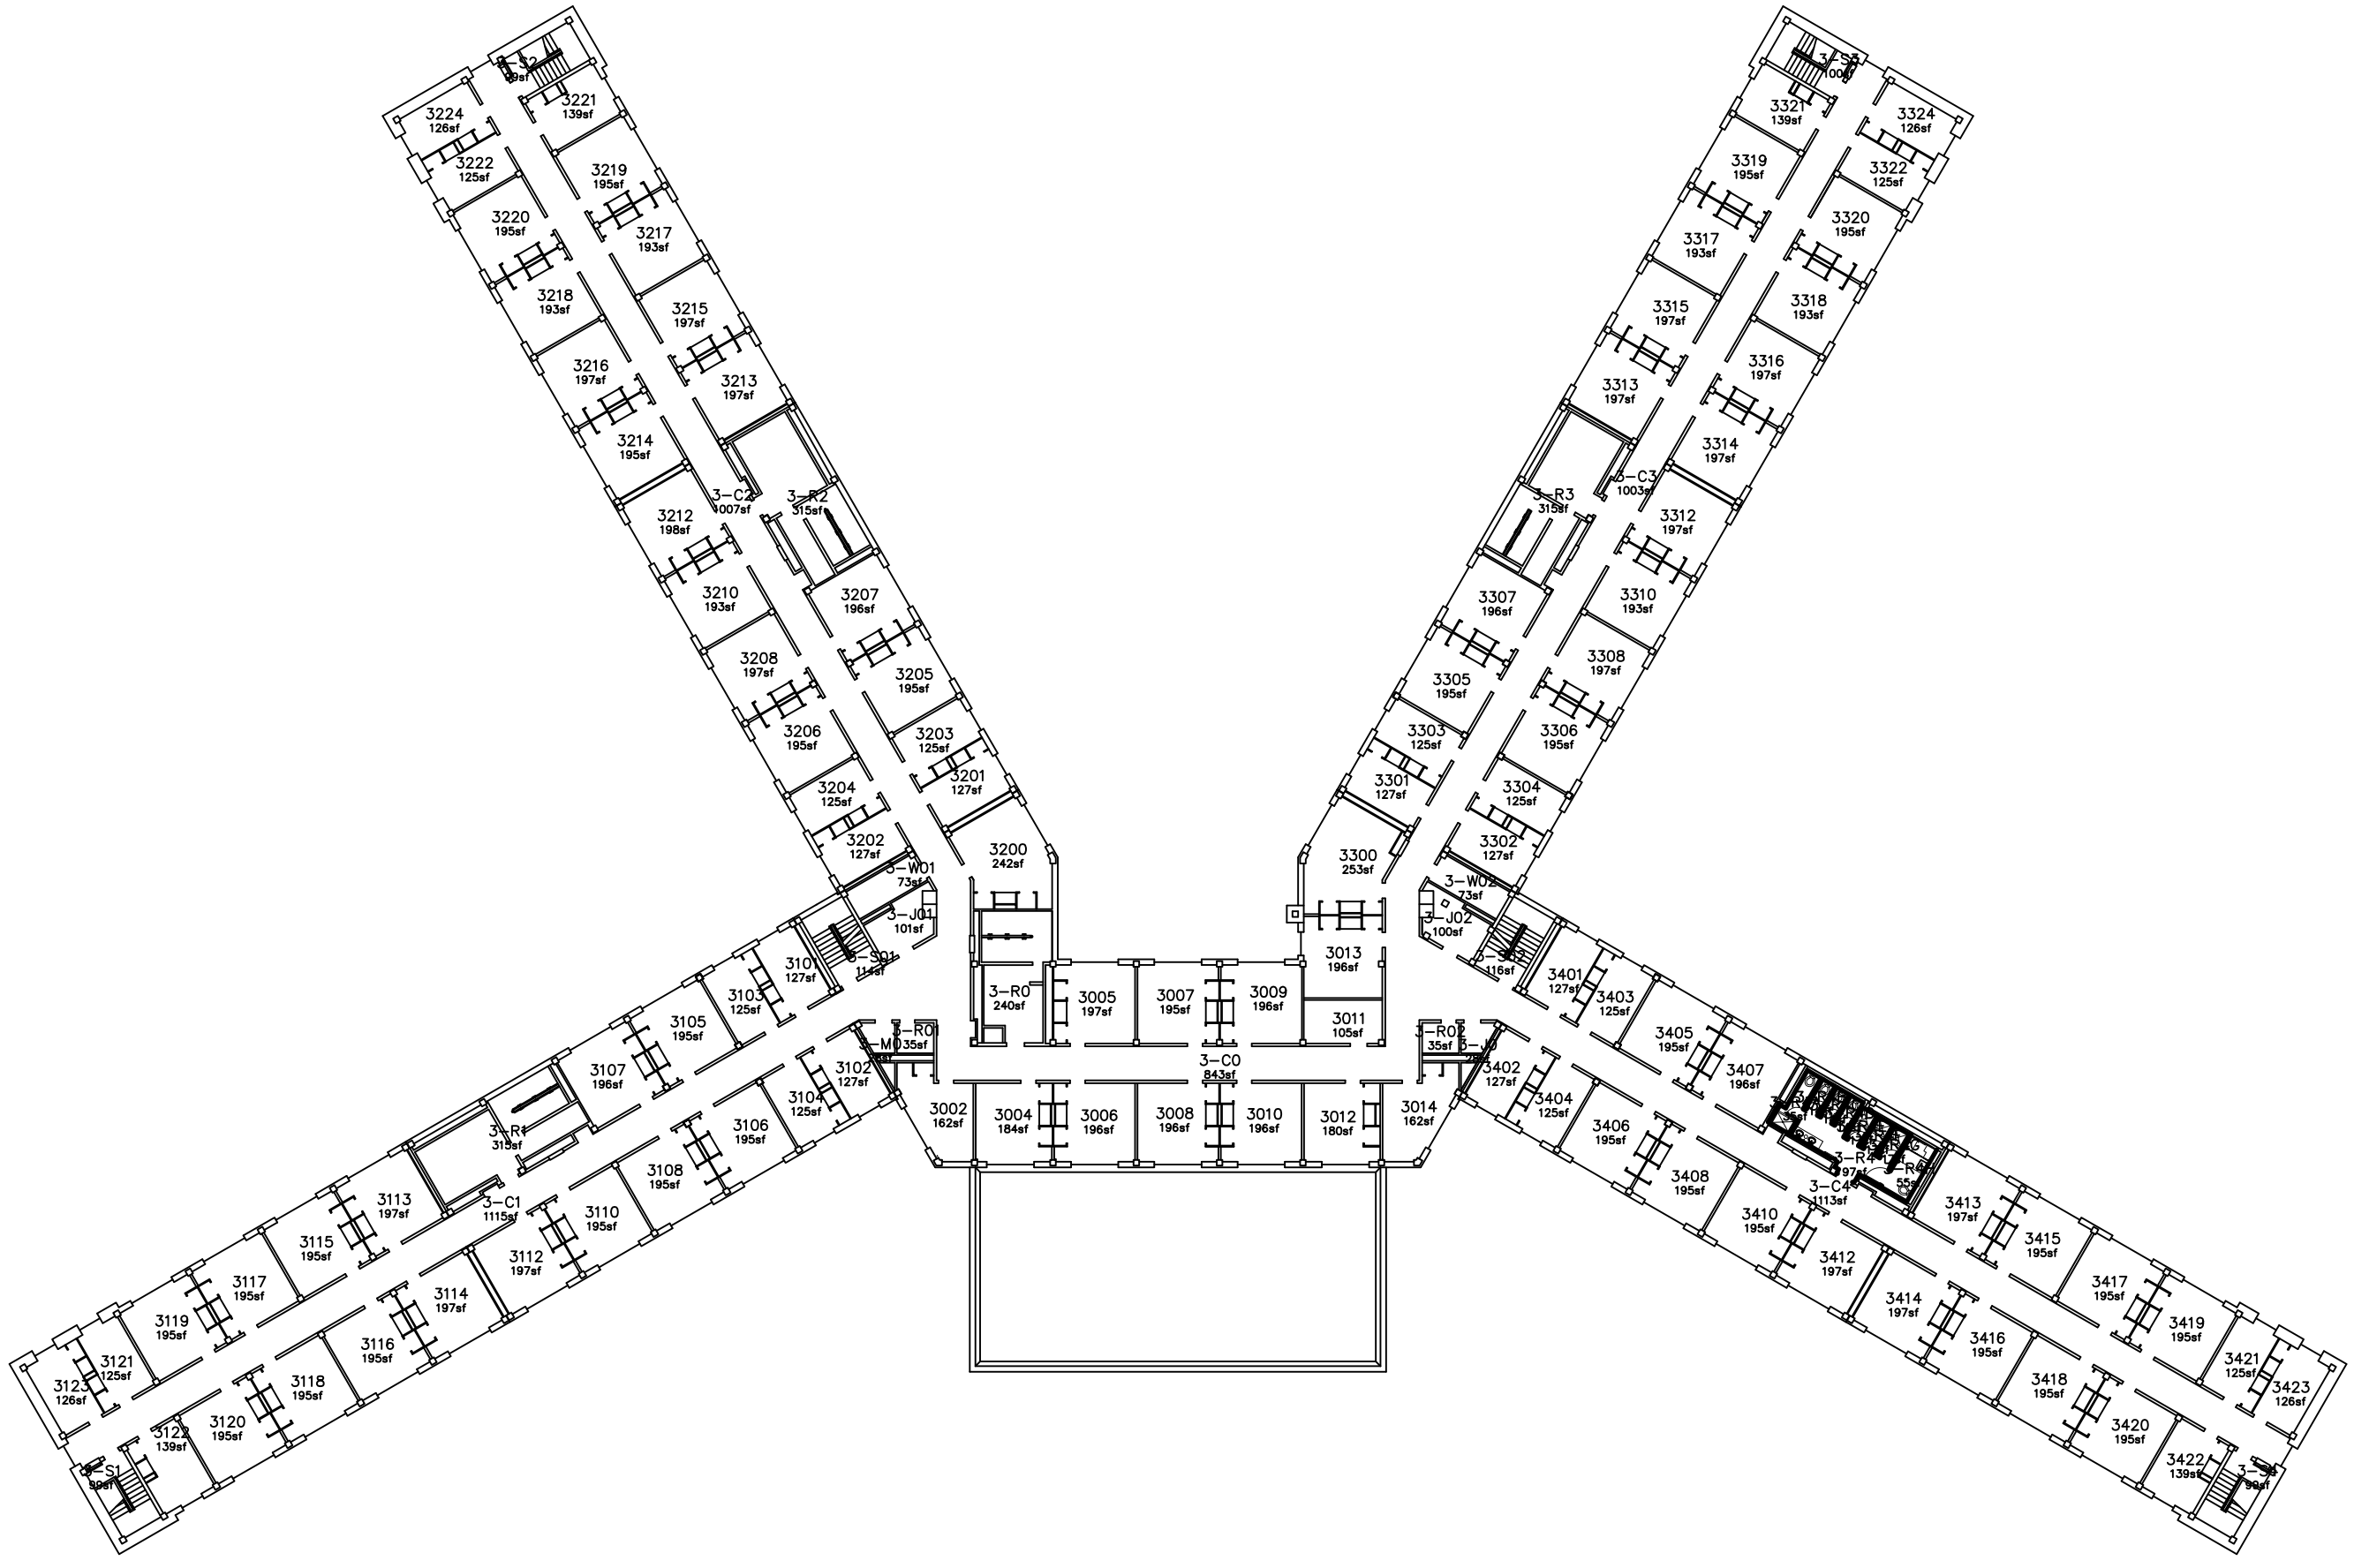

UNM

SPACE MANAGEMENT
planroom@unm.edu / 505.277.3800

CORONADO HALL

THIRD FLOOR PLAN

301 GIRARD BLVD NE

NORTH

SCALE: NTS

BLDG. NO.

A0155