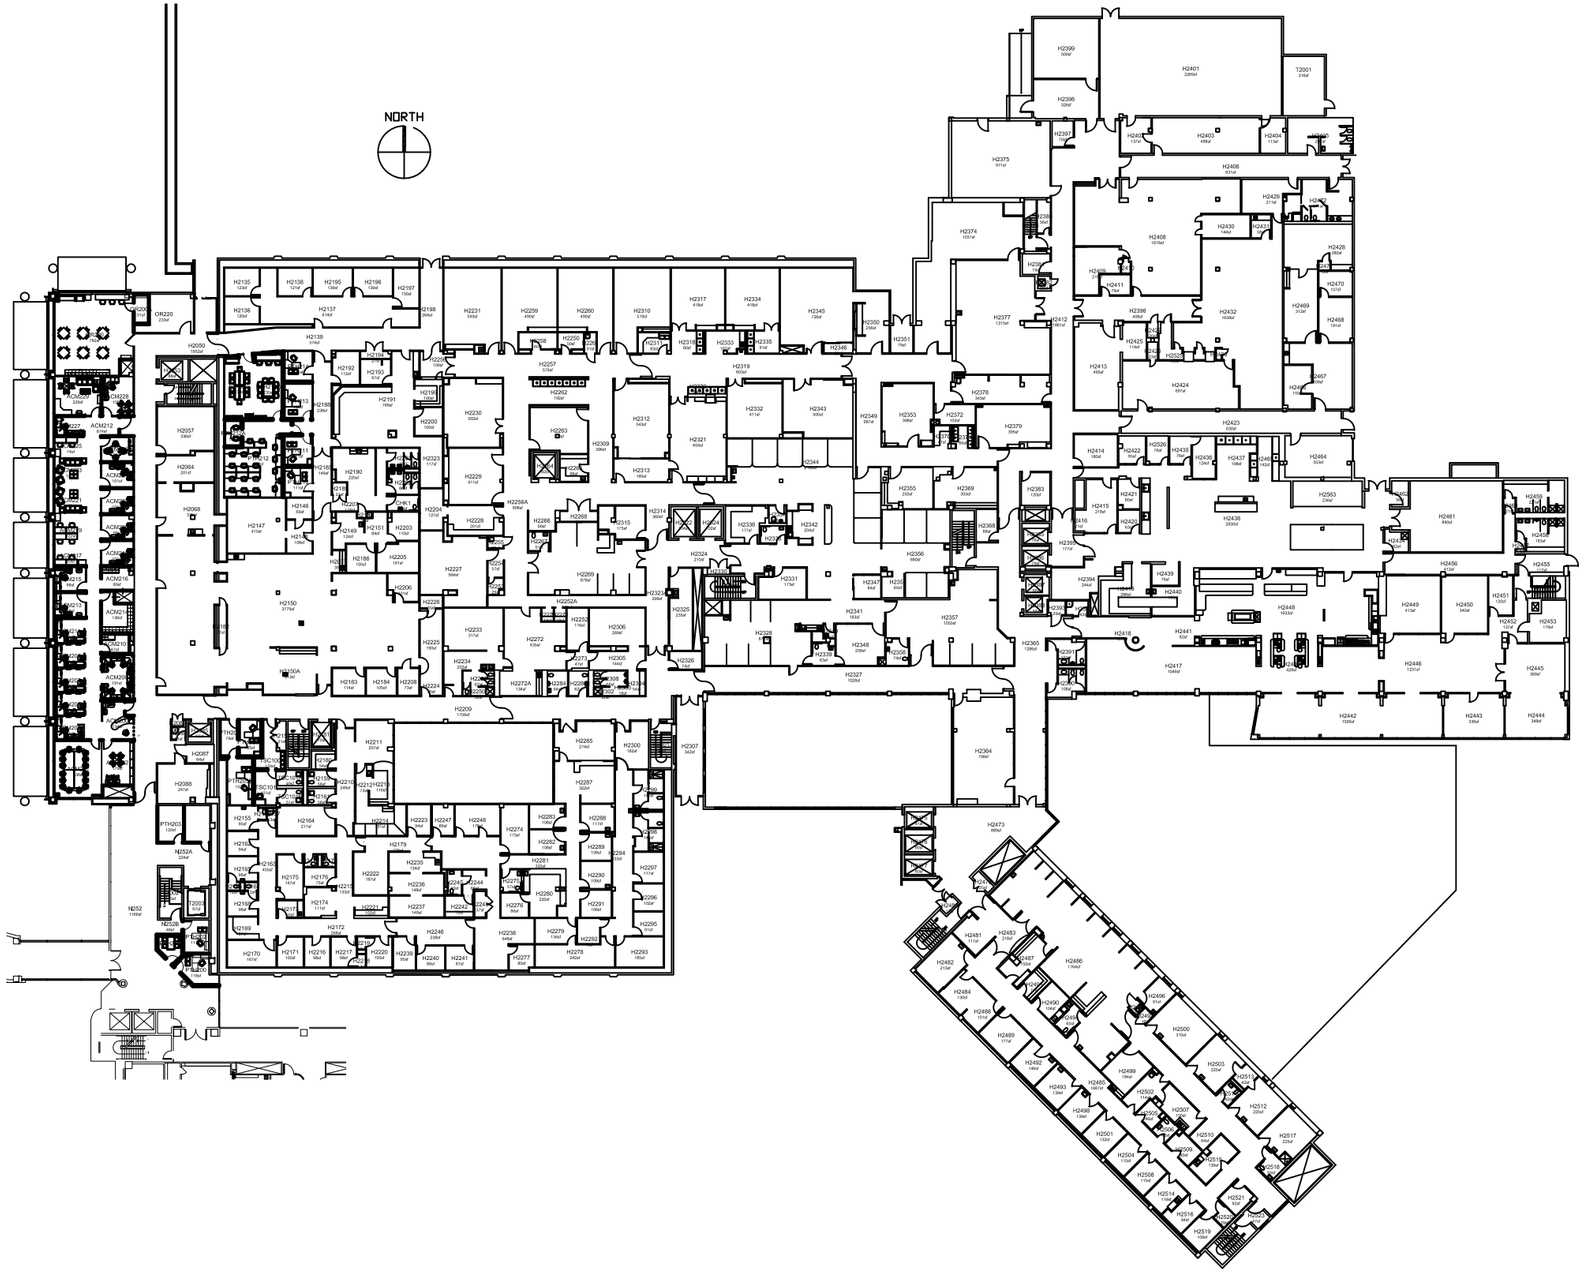

SECOND FLOOR

SCALE: NOT TO SCALE

NORTH

PLANNING & CAMPUS DEVELOPMENT

OFFICE OF SPACE MANAGEMENT

TOTAL FLOORS:	9	FLOOR:	SECOND
TOTAL GROSS SQUARE FEET:	483954	GROSS SQUARE FEET:	126512

MAIN ENTRANCE

SECONDARY ENTRANCE

UNIVERSITY OF NEW MEXICO HOSPITAL

SECOND FLOOR

2211 LOMAS BLVD NE

#235

235-00-02