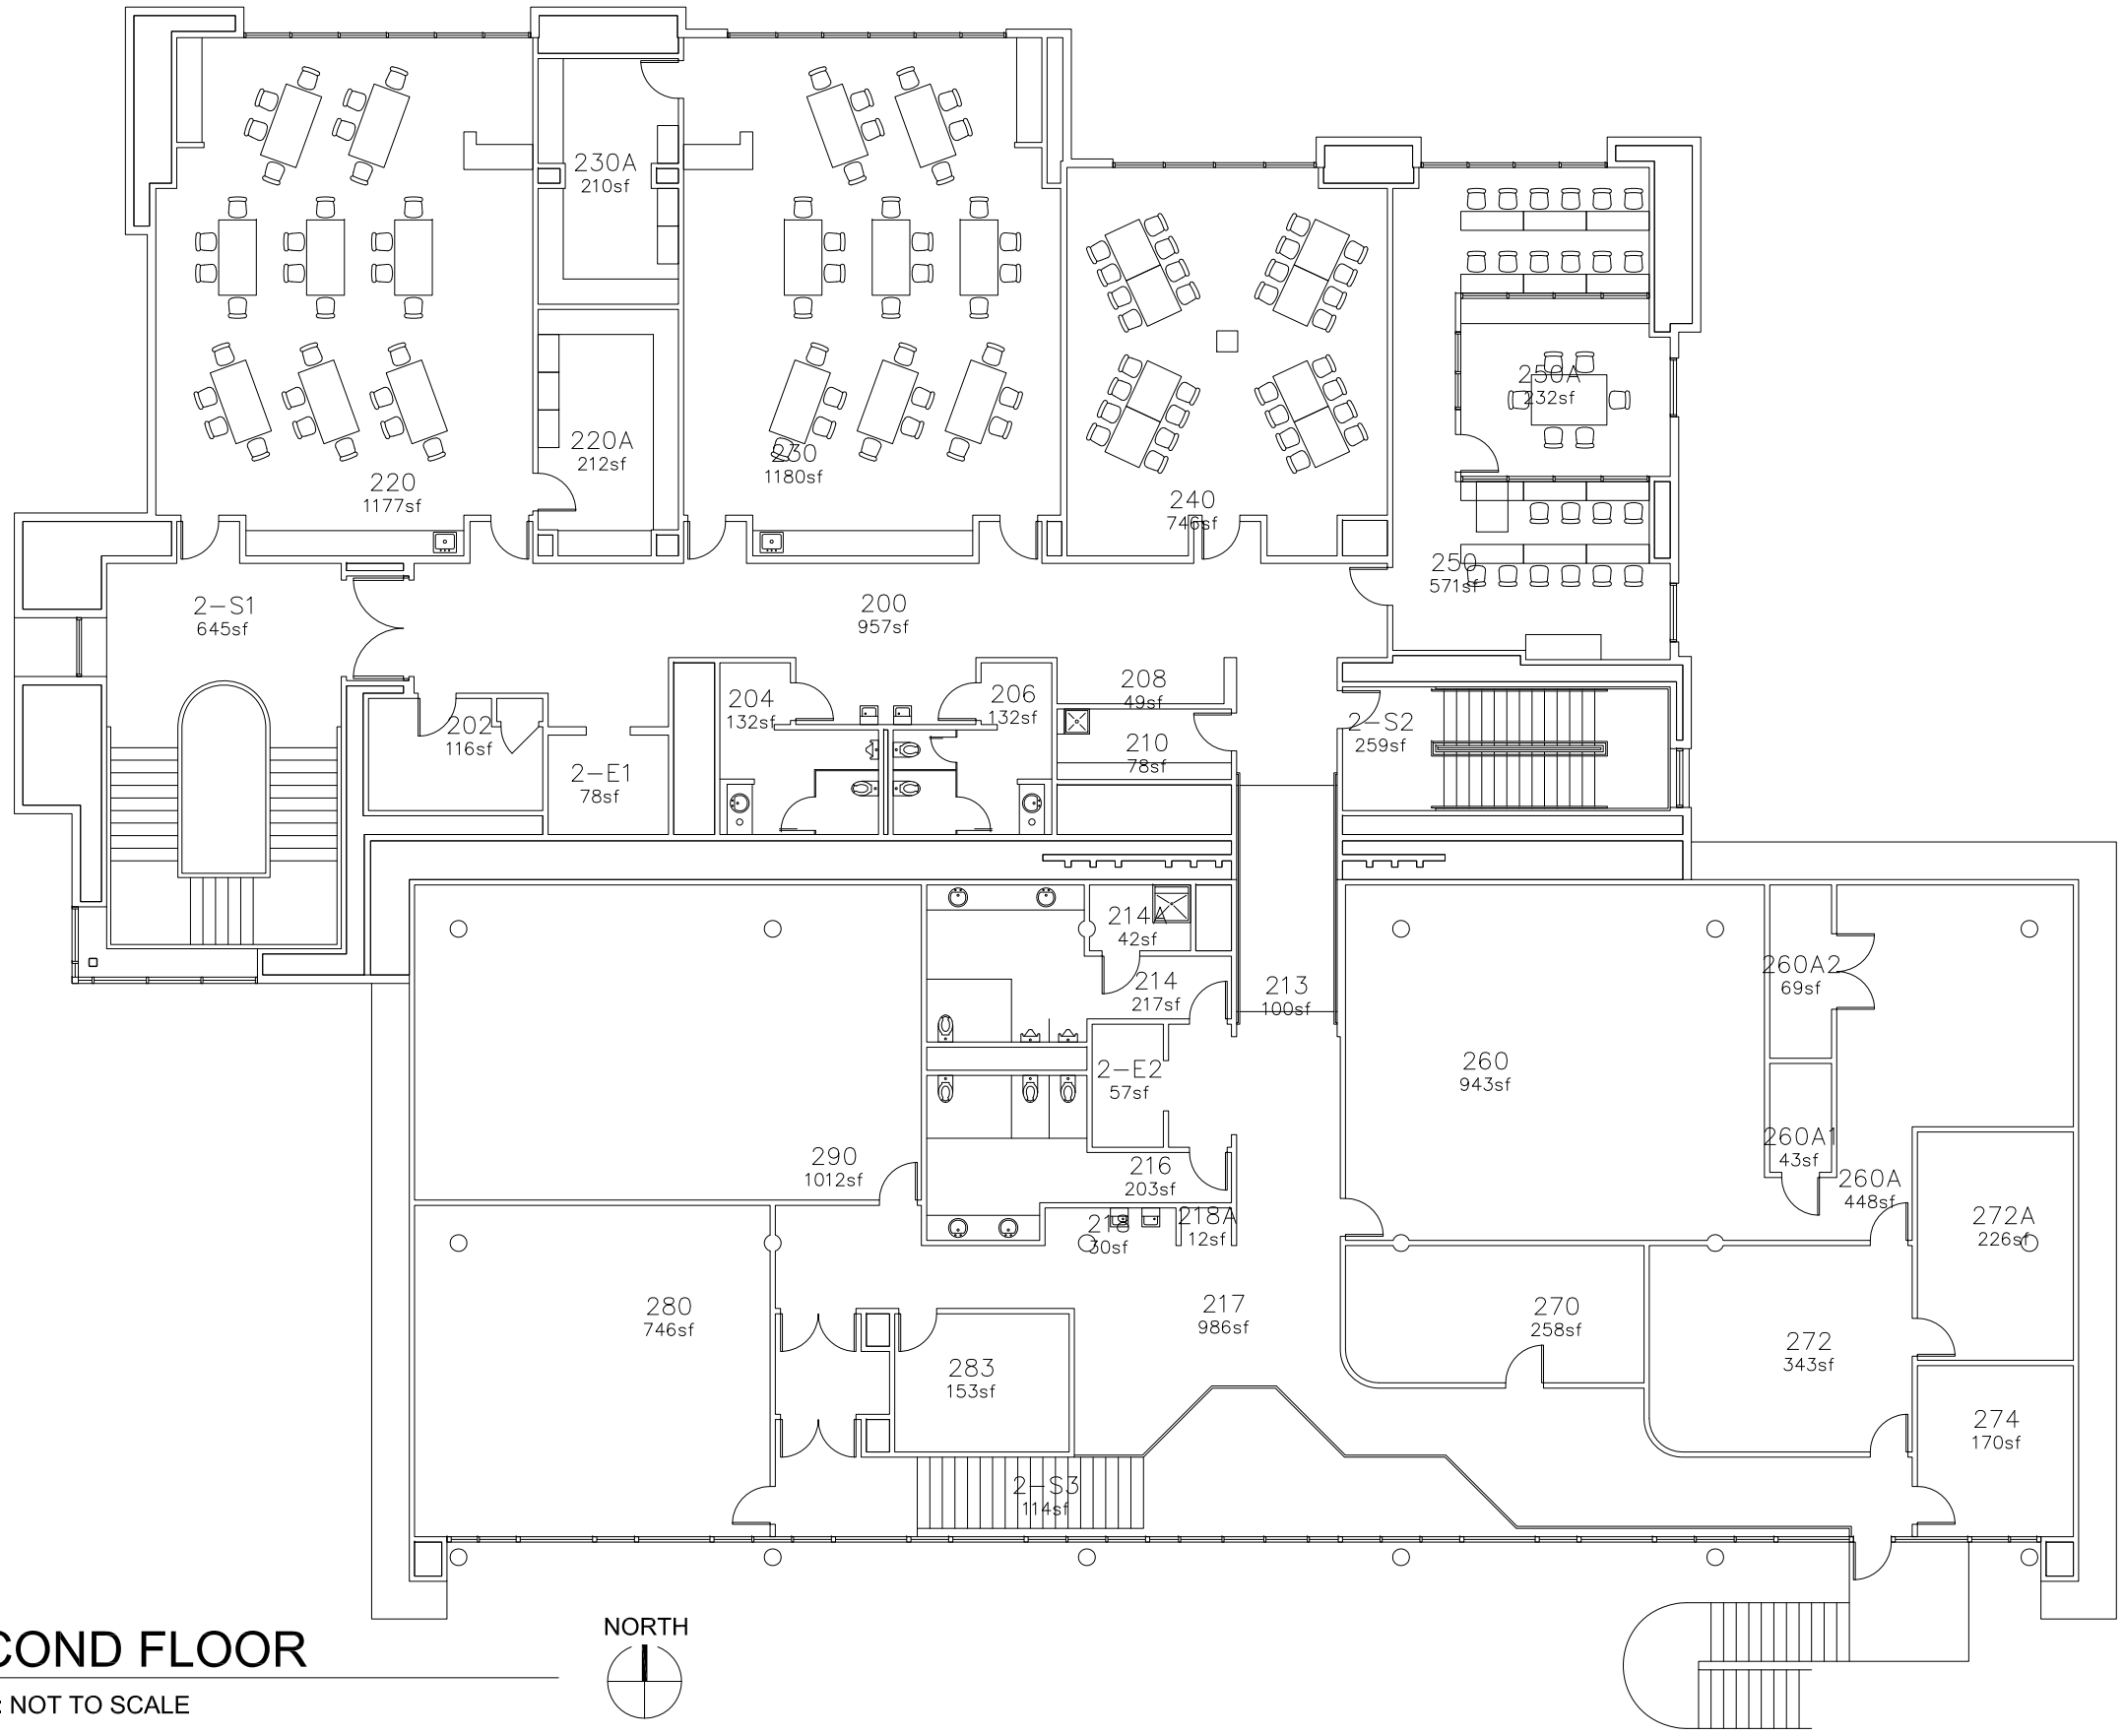

SECOND FLOOR

SCALE: NOT TO SCALE

NORTH

TOTAL FLOORS:	4	FLOOR:	SECOND
TOTAL GROSS SQUARE FEET:	42,040	GROSS SQUARE FEET:	15,635

MAIN ENTRANCE

SECONDARY ENTRANCE

PLANNING & CAMPUS DEVELOPMENT

OFFICE OF SPACE MANAGEMENT

TECHNOLOGY & EDUCATION CENTER

SECOND FLOOR

2000D LAS LOMAS RD NE

#064

064-00-02