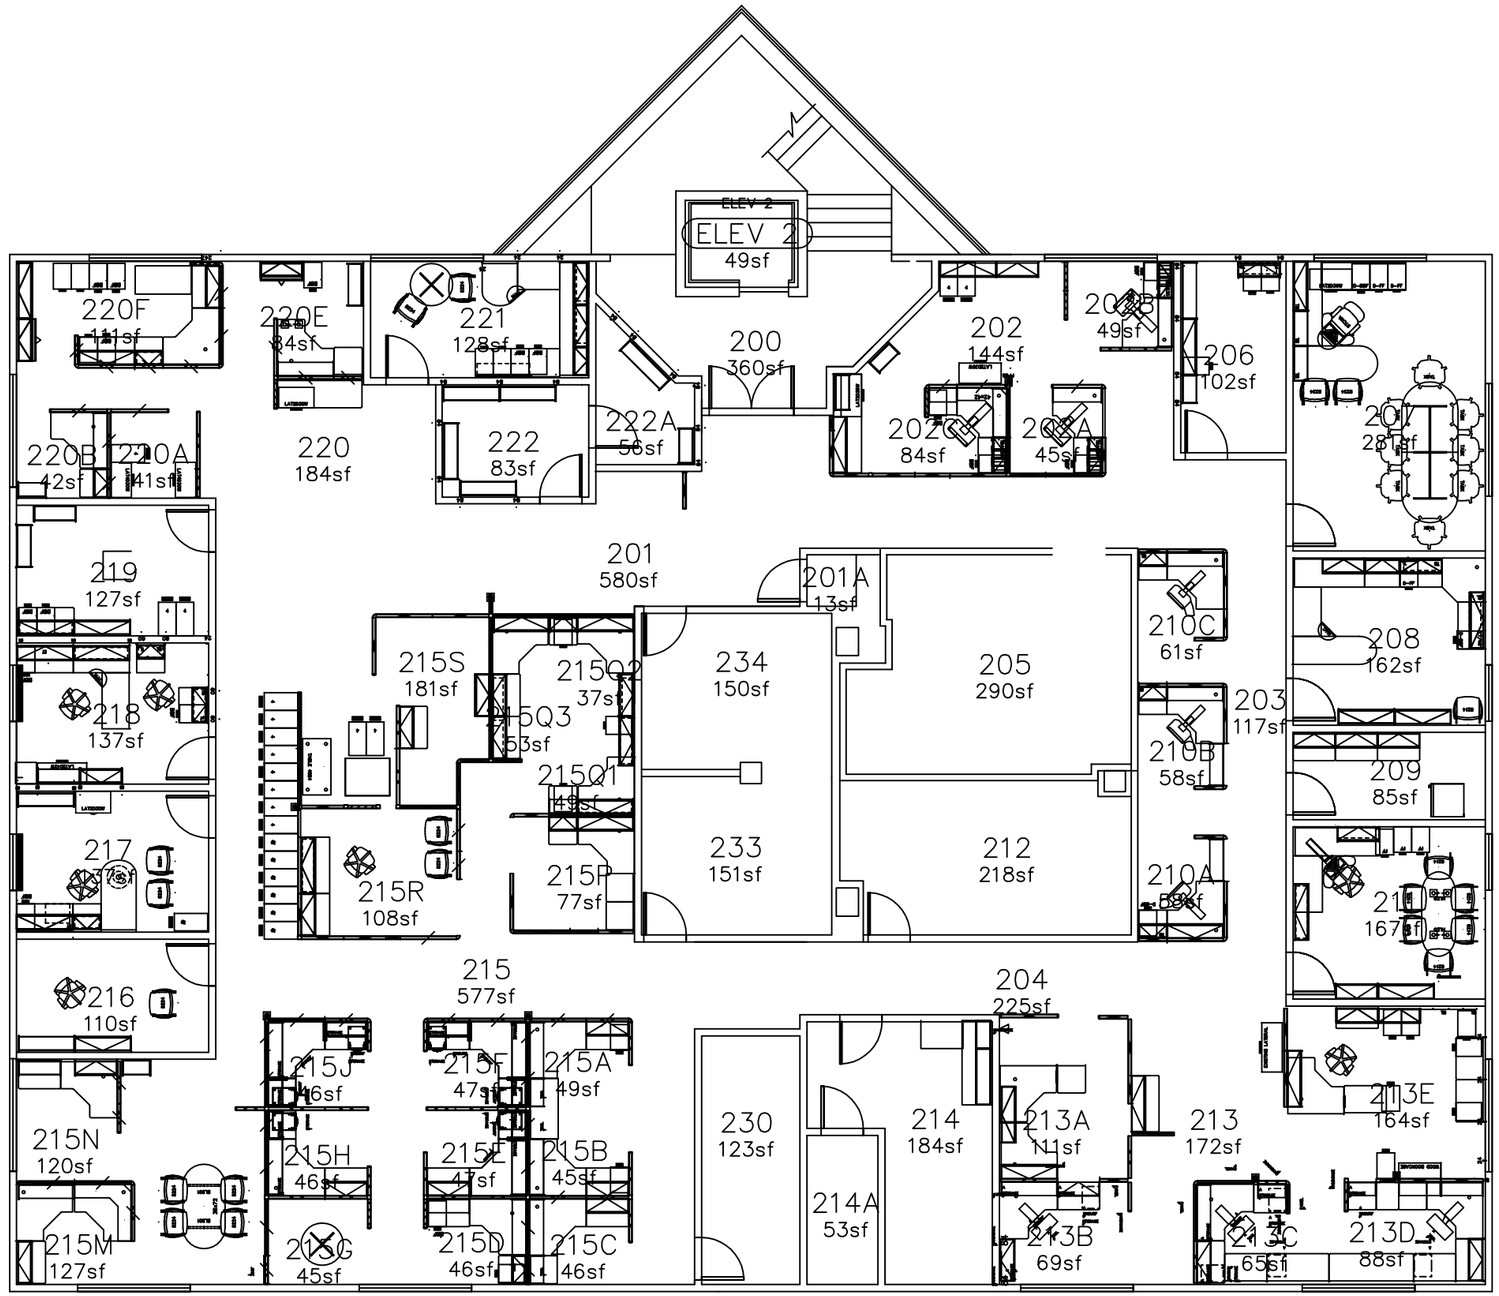

SECOND FLOOR

SCALE: NOT TO SCALE

NORTH

PLANNING & CAMPUS DEVELOPMENT OFFICE OF SPACE MANAGEMENT	TOTAL FLOORS: 4 TOTAL GROSS SQUARE FEET: 32023	FLOOR: SECOND GROSS SQUARE FEET: 8072	MIDTOWN CENTER WEST SECOND FLOOR 2300 MENAUL BLVD NE	#720 2 OF 4 720-00-02

MAIN ENTRANCE

SECONDARY ENTRANCE