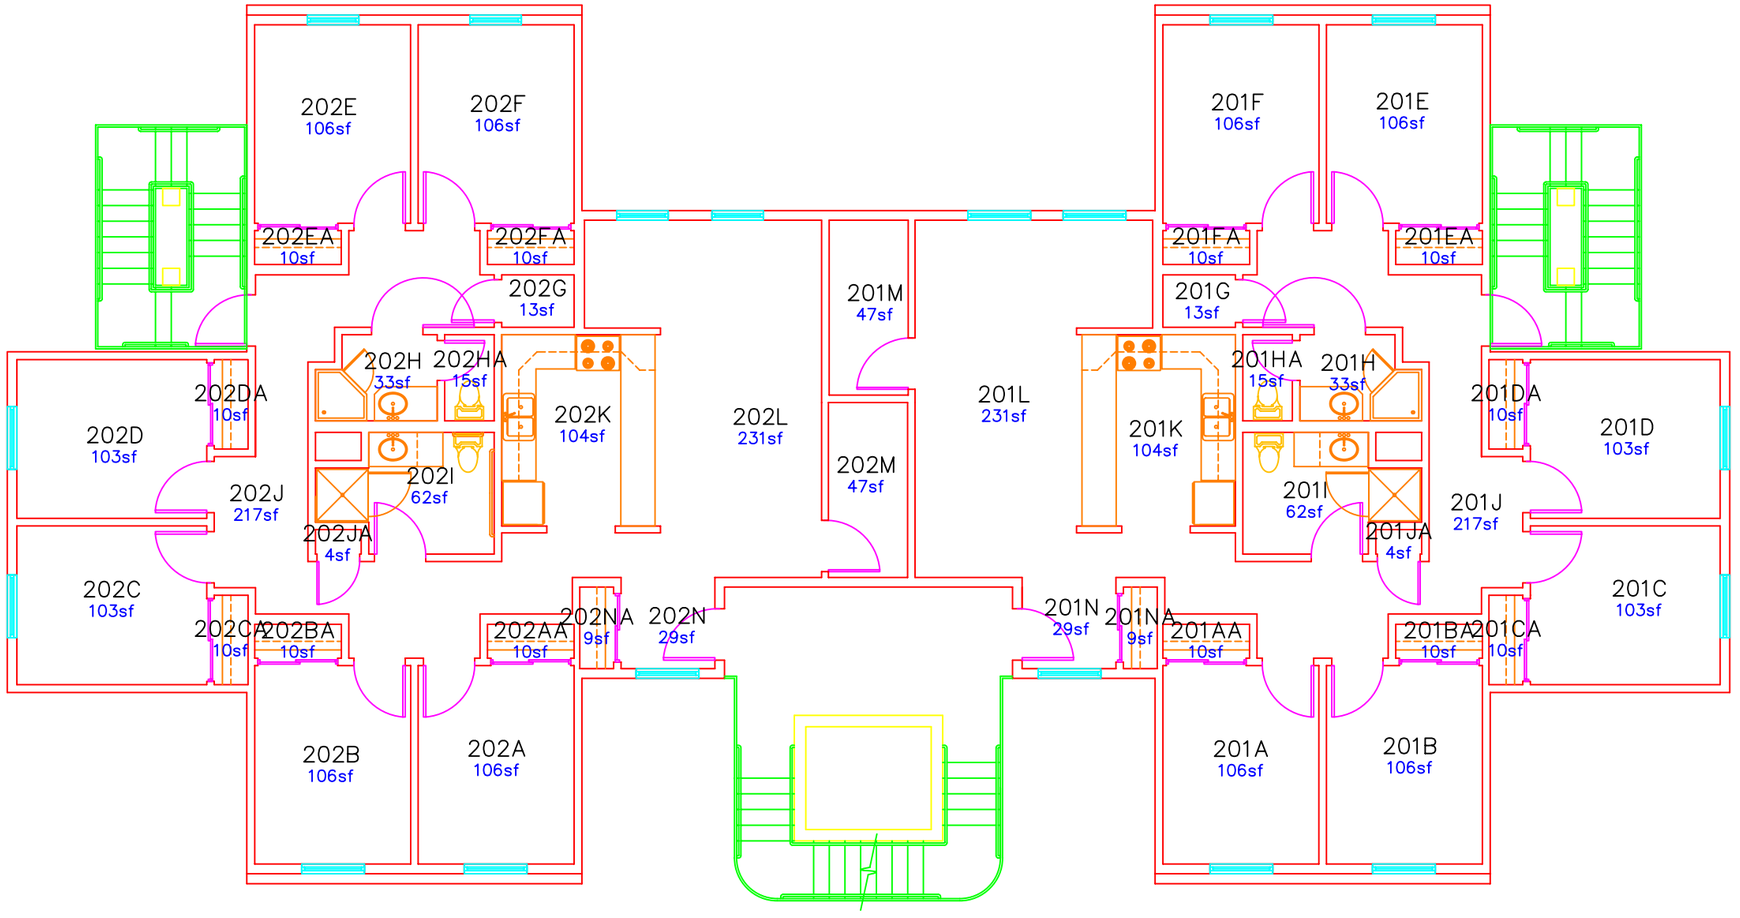

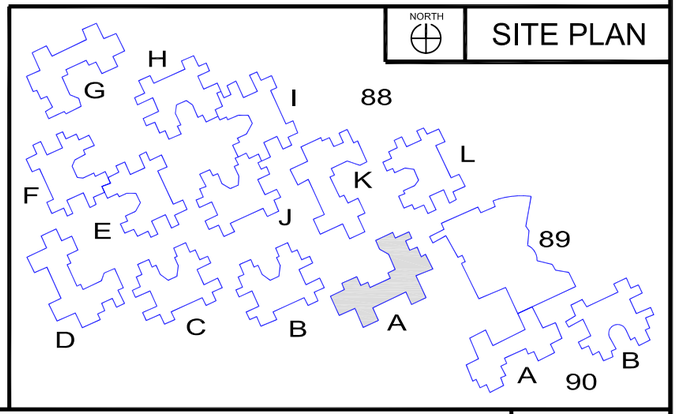

SECOND FLOOR

SCALE: NOT TO SCALE

PLANNING & CAMPUS DEVELOPMENT

OFFICE OF SPACE MANAGEMENT

TOTAL FLOORS:	3	FLOOR:	SECOND
TOTAL GROSS SQUARE FEET:	11091	GROSS SQUARE FEET:	3394

MAIN ENTRANCE

SECONDARY ENTRANCE

STUDENT RESIDENCE CENTER COMMONS

SECOND FLOOR

301 REDONDO DR. EAST N.E.

#0088A

2 OF 3

088-A0-02