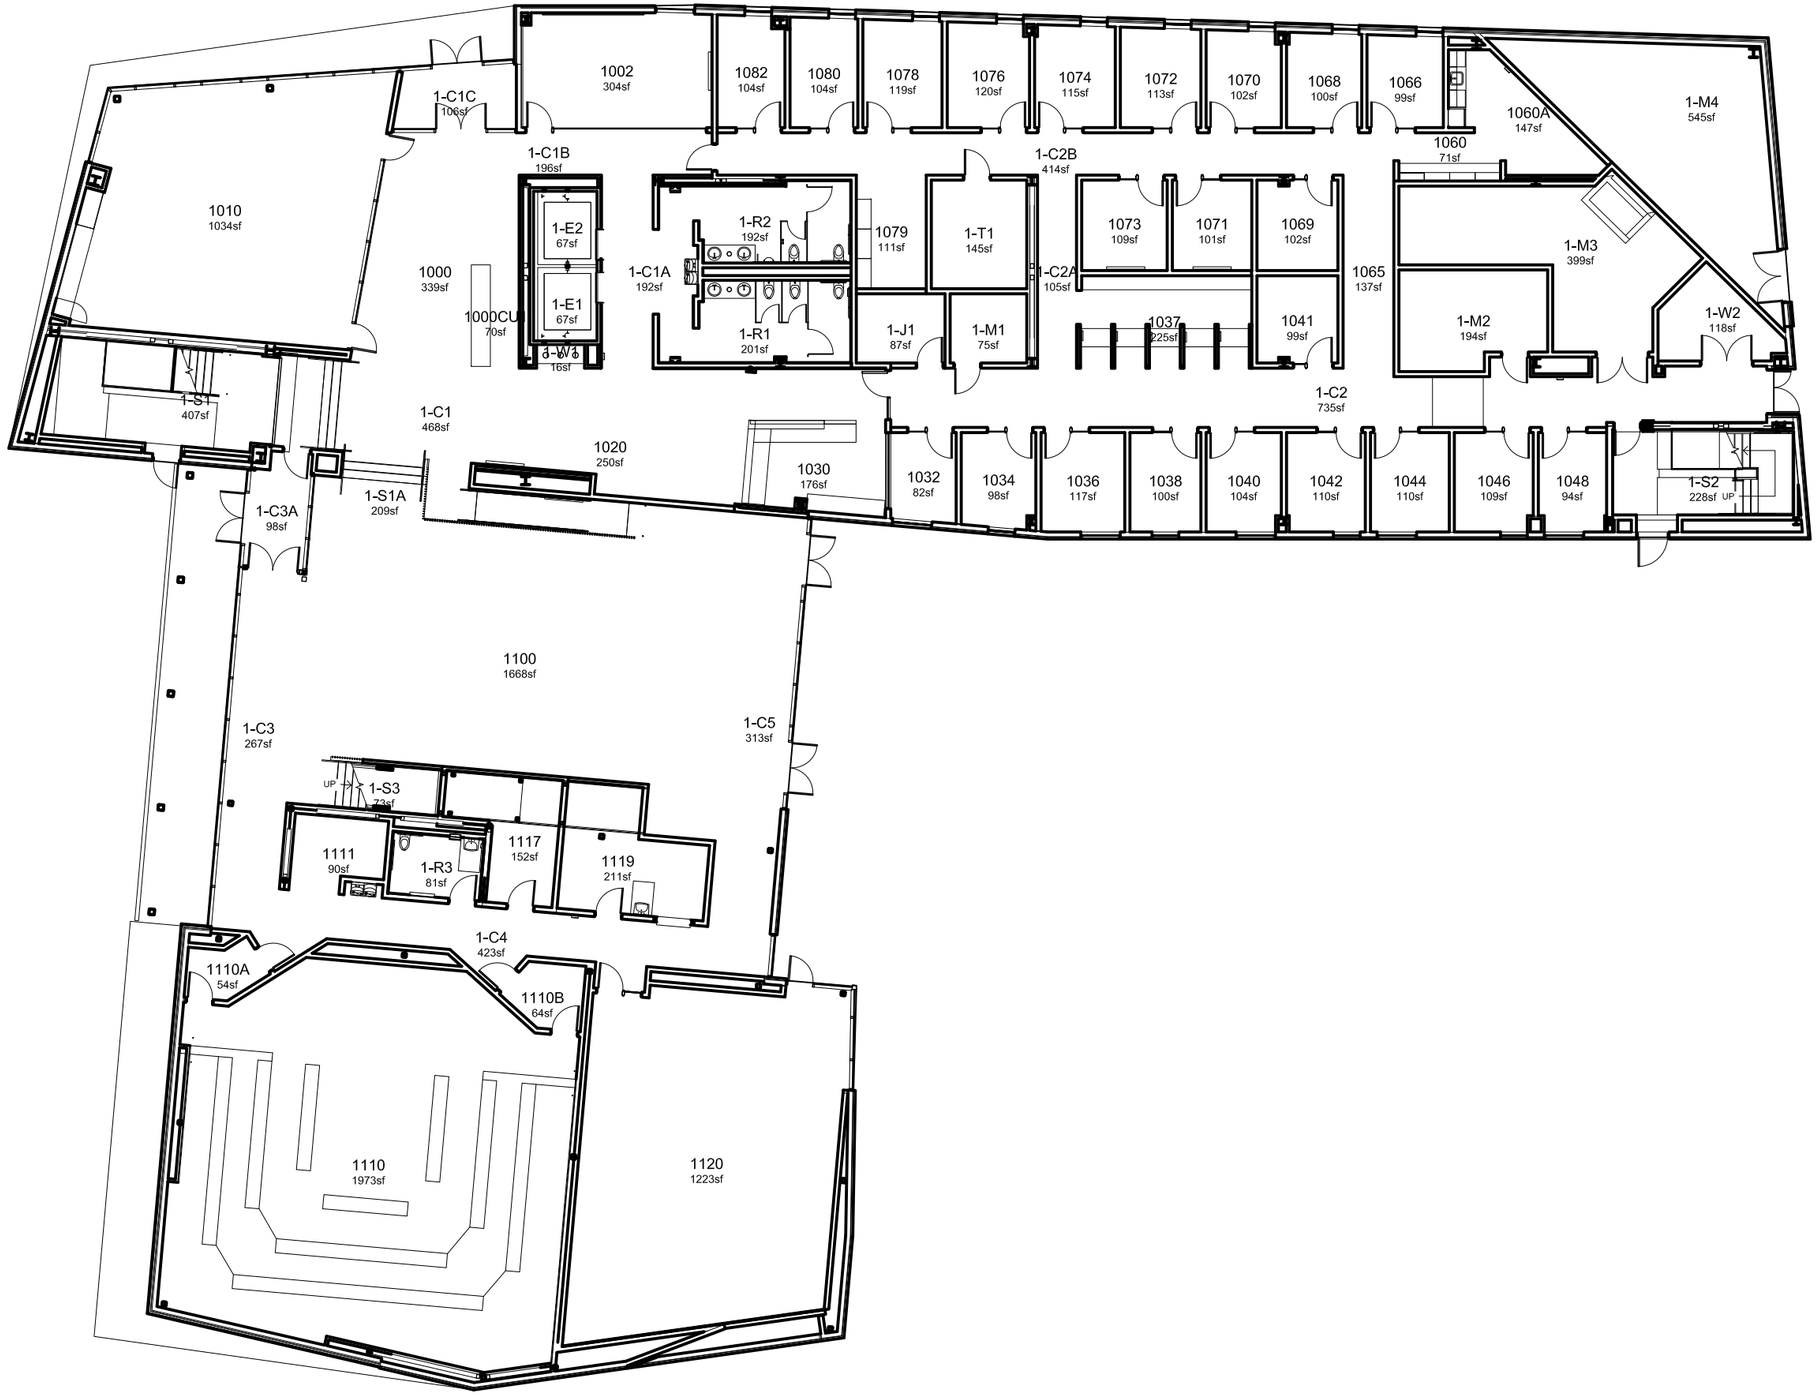

UNM

SPACE MANAGEMENT
planroom@unm.edu / 505.277.3800

MCKINNON CENTER FOR MANAGEMENT

FIRST FLOOR PLAN

1922 LAS LOMAS RD NE, ALBUQUERQUE, NM 87131

NORTH

SCALE: NTS

BLDG. NO.

A0054

1 OF 5